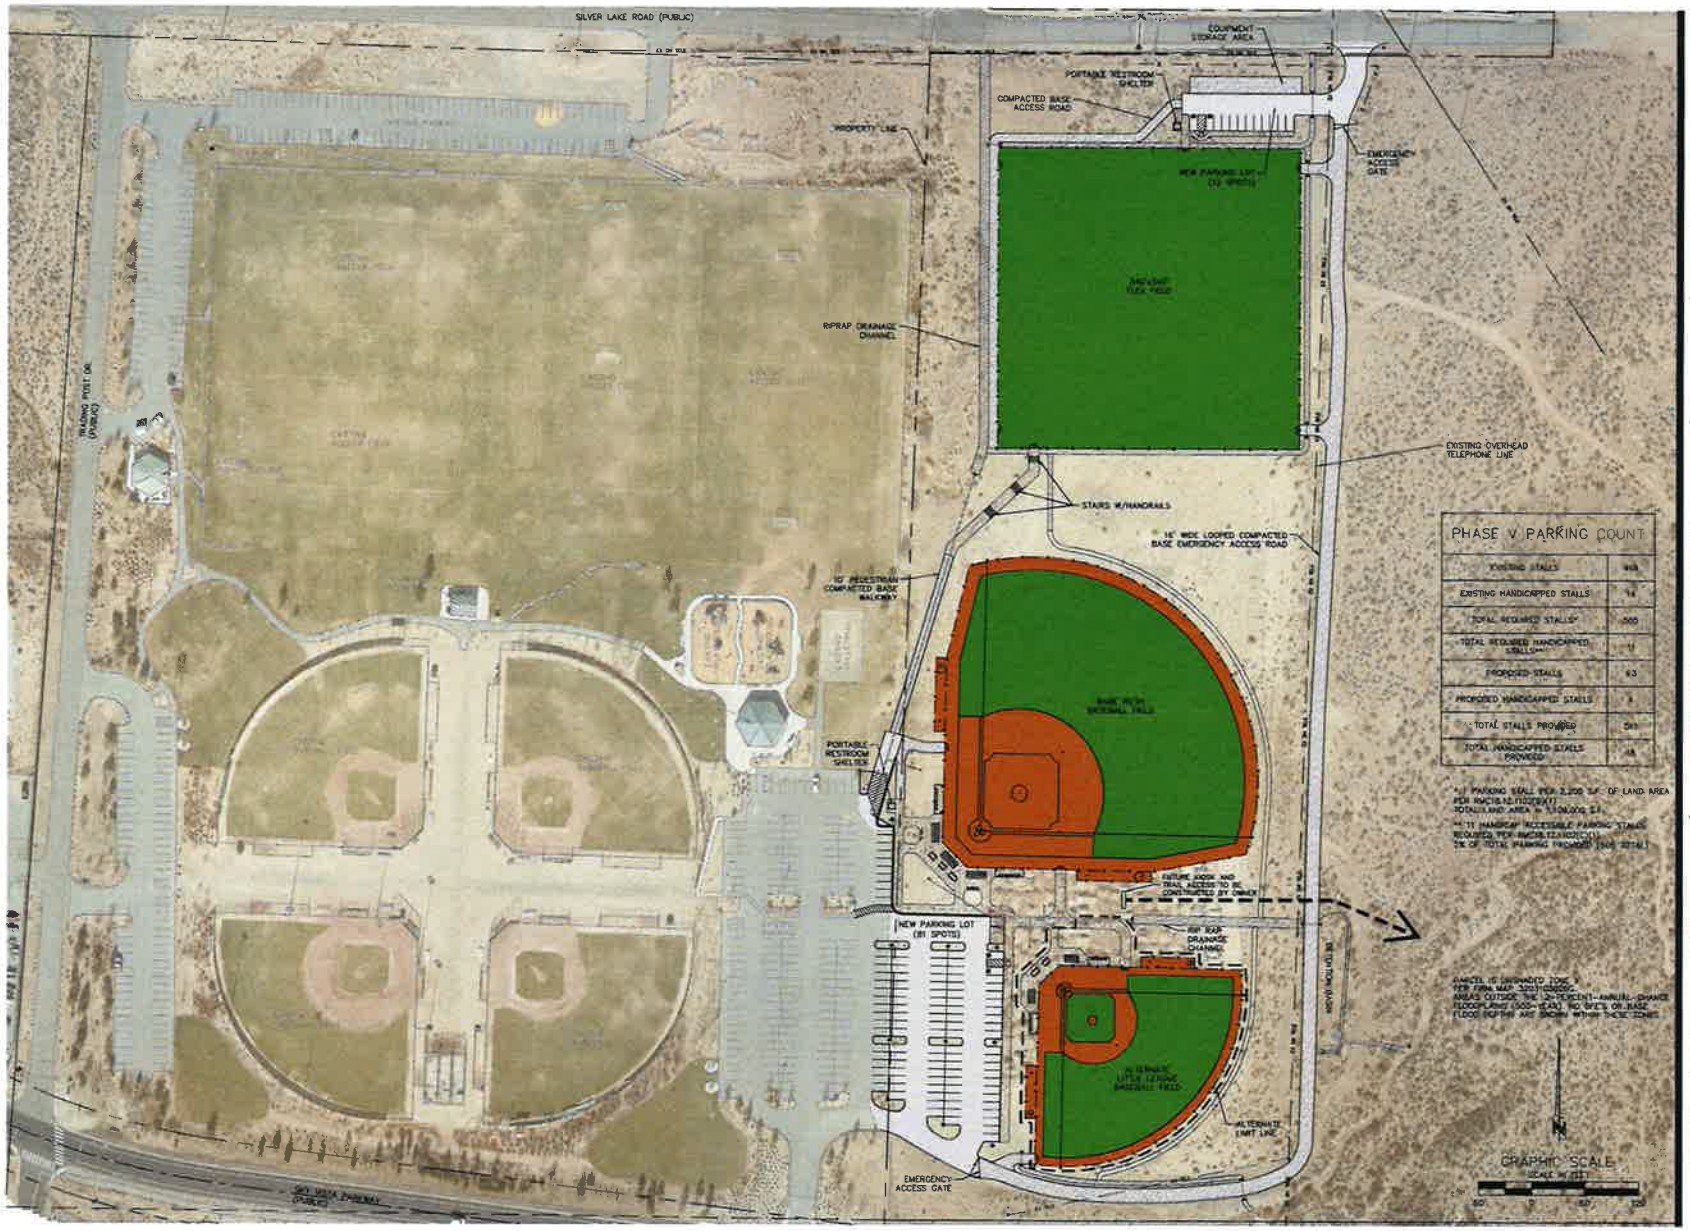

LUMOS & ASSOCIATES
8222 PROTOTYPE DRIVE
RENO, NEVADA 89521
TEL (775) 827-6111
FAX (775) 827-6122
WWW.LUMOSENGINEERING.COM
CIVIL ENGINEERING
GEOTECHNICAL ENGINEERING
PLANNING
LANDSCAPE ARCHITECTURE
SURVEYING / GIS
CONSTRUCTION SERVICES
MATERIALS TESTING

WASHOE COUNTY COMMUNITY SERVICES

NORTH VALLEYS REGIONAL PARK
PHASE V
OVERALL SITE PLAN

NEVADA
WASHOE
RENO

NO.	DATE	DESCRIPTION	BY
1	12/19/16	PER COMMENTS	AJG

C0.1

DATE	DECEMBER 2016
DRAWN BY	AJG/MCO
DESIGNED BY	AJG/TY
CHECKED BY	AJG/TY
JOB NO.	8495.200